| METRIC | TIP NO. | SHEET NO. |
|---|---|---|
| | R-0513 BB & C | SIGN-53 |

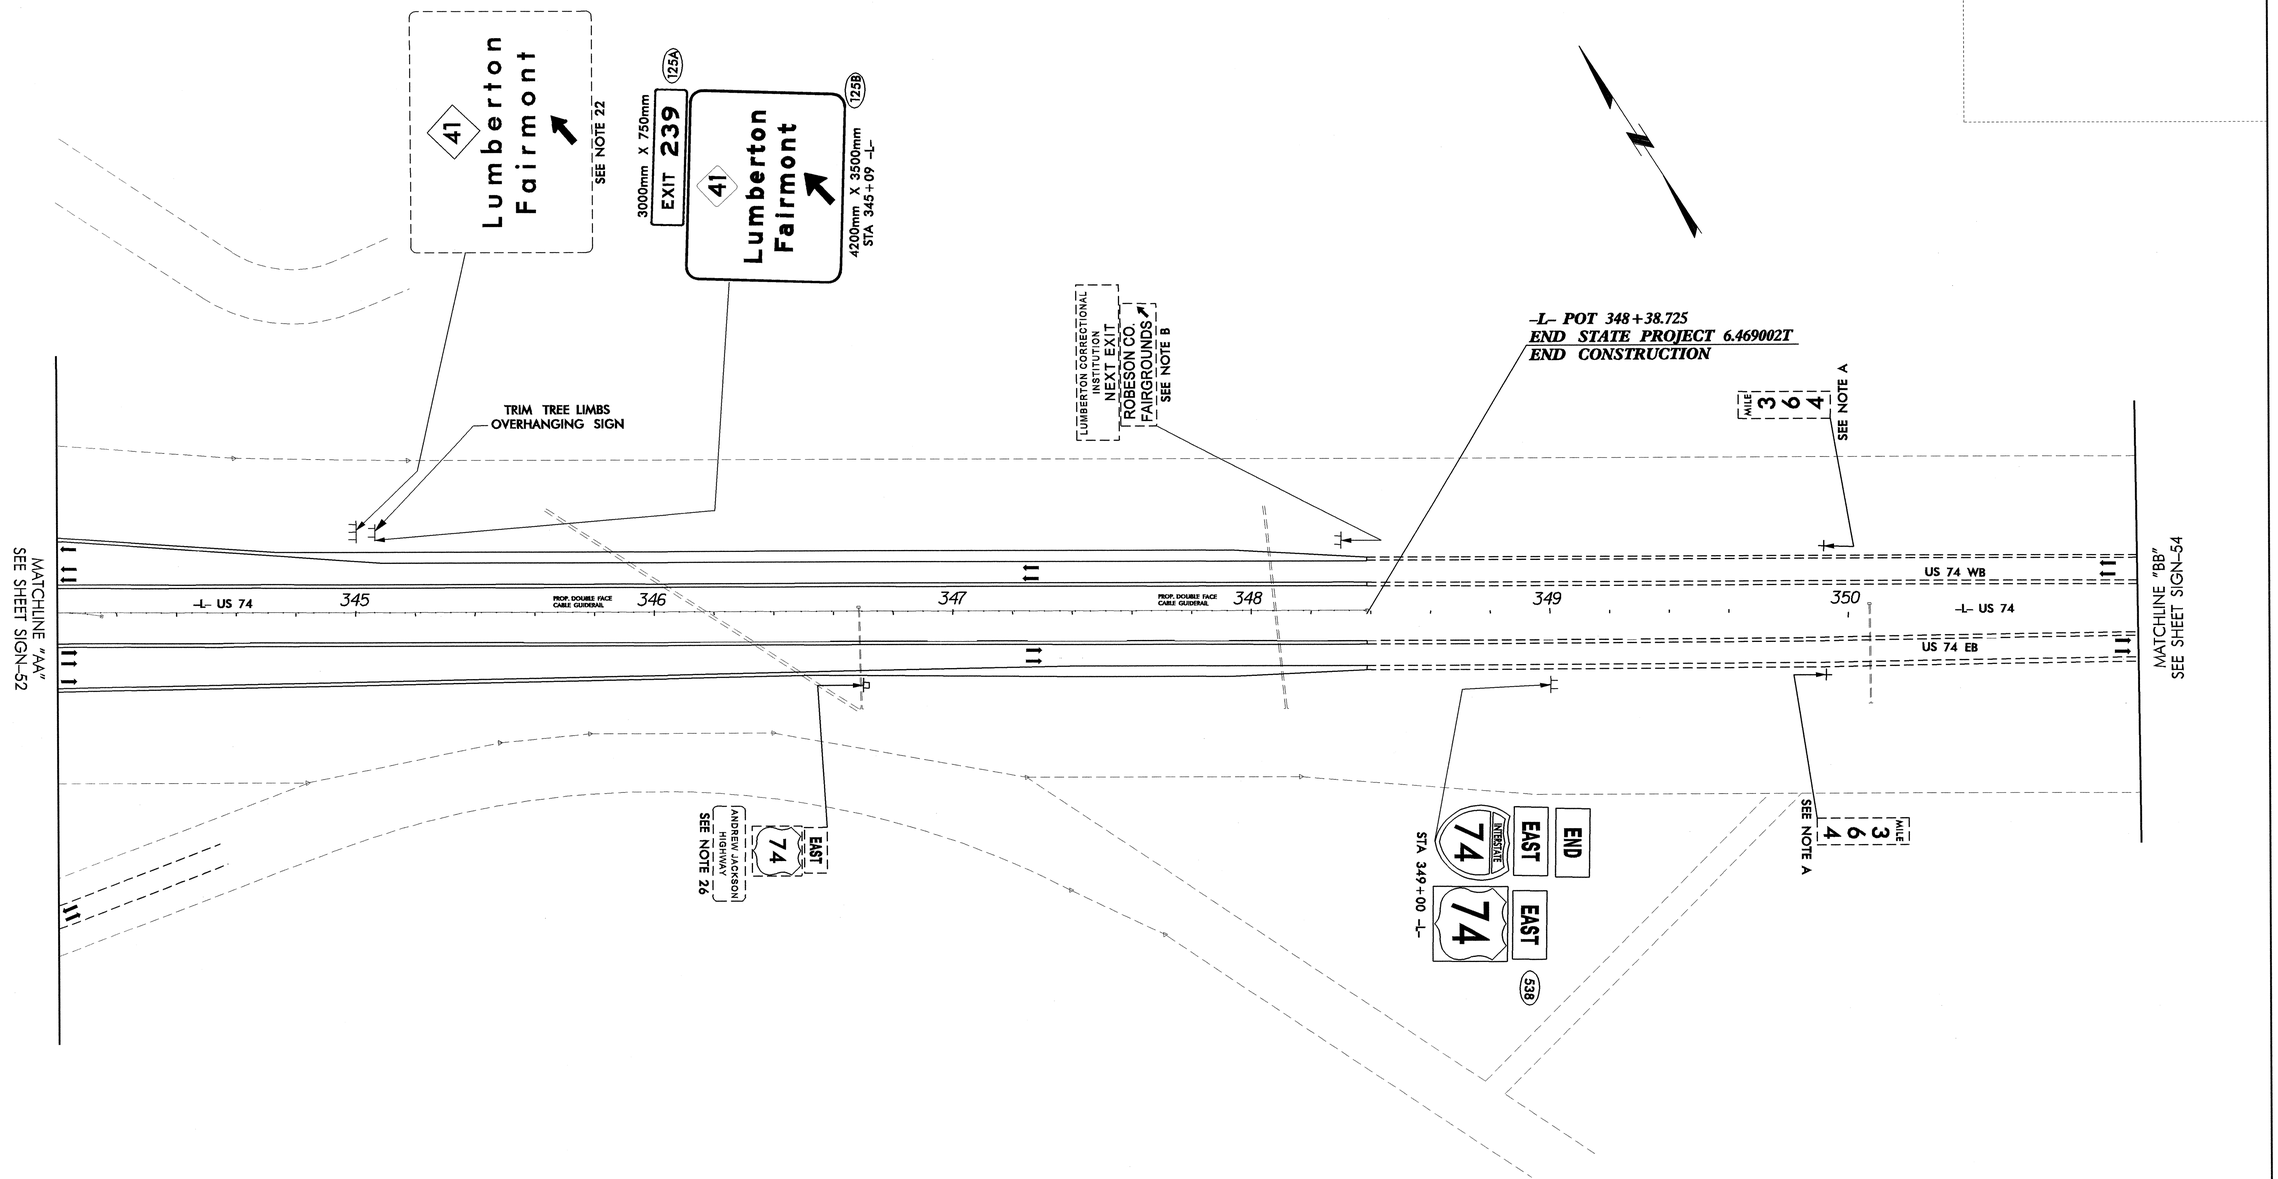


## SYMBOLS

✶ TRAFFIC SIGNAL LOCATION.

NOTE: REMOVE AND DISPOSE OF ALL EXISTING SIGNS UNLESS OTHERWISE NOTED

**SIGNS FURNISHED BY STATE**
**ALL SIGNS SHALL BE FIELD LOCATED BY THE ENGINEER**


PBS&J
1616 EAST MILLBROOK ROAD, SUITE 310
RALEIGH, NORTH CAROLINA 27609
PHONE: (919) 876-6888


SEAL

NORTH CAROLINA PROFESSIONAL SEAL 17586 ENGINEER J. TODD BROOKS

6/3/04

# EXISTING AND PROPOSED SIGNS STA 344+00 to STA 348+38.725 I-74 / US 74

| | |
|---|---|
| SCALE | 1:1000 |
| DATE | JUNE 2004 |
| SIGNING TECHNICIAN | JAW/EMH |
| SIGNING DESIGN ENG | LM MOON |
| SIGNING PROJECT ENG | JT BROOKS |

N. C. DEPARTMENT OF TRANSPORTATION
DIVISION OF HIGHWAYS
TRAFFIC ENGINEERING BRANCH

| REVISIONS | |
|---|---|
| | |
| | |
| | |
| | |


03-JUN-2004 17:25
G:\TEG\Curr\R2802I9.50_R5I3\R5I3C\sign\sign_53.dgn
mt1933