TIP NO.	SHEET NO.
R-0513 A & BA	SIGN-42

METRIC

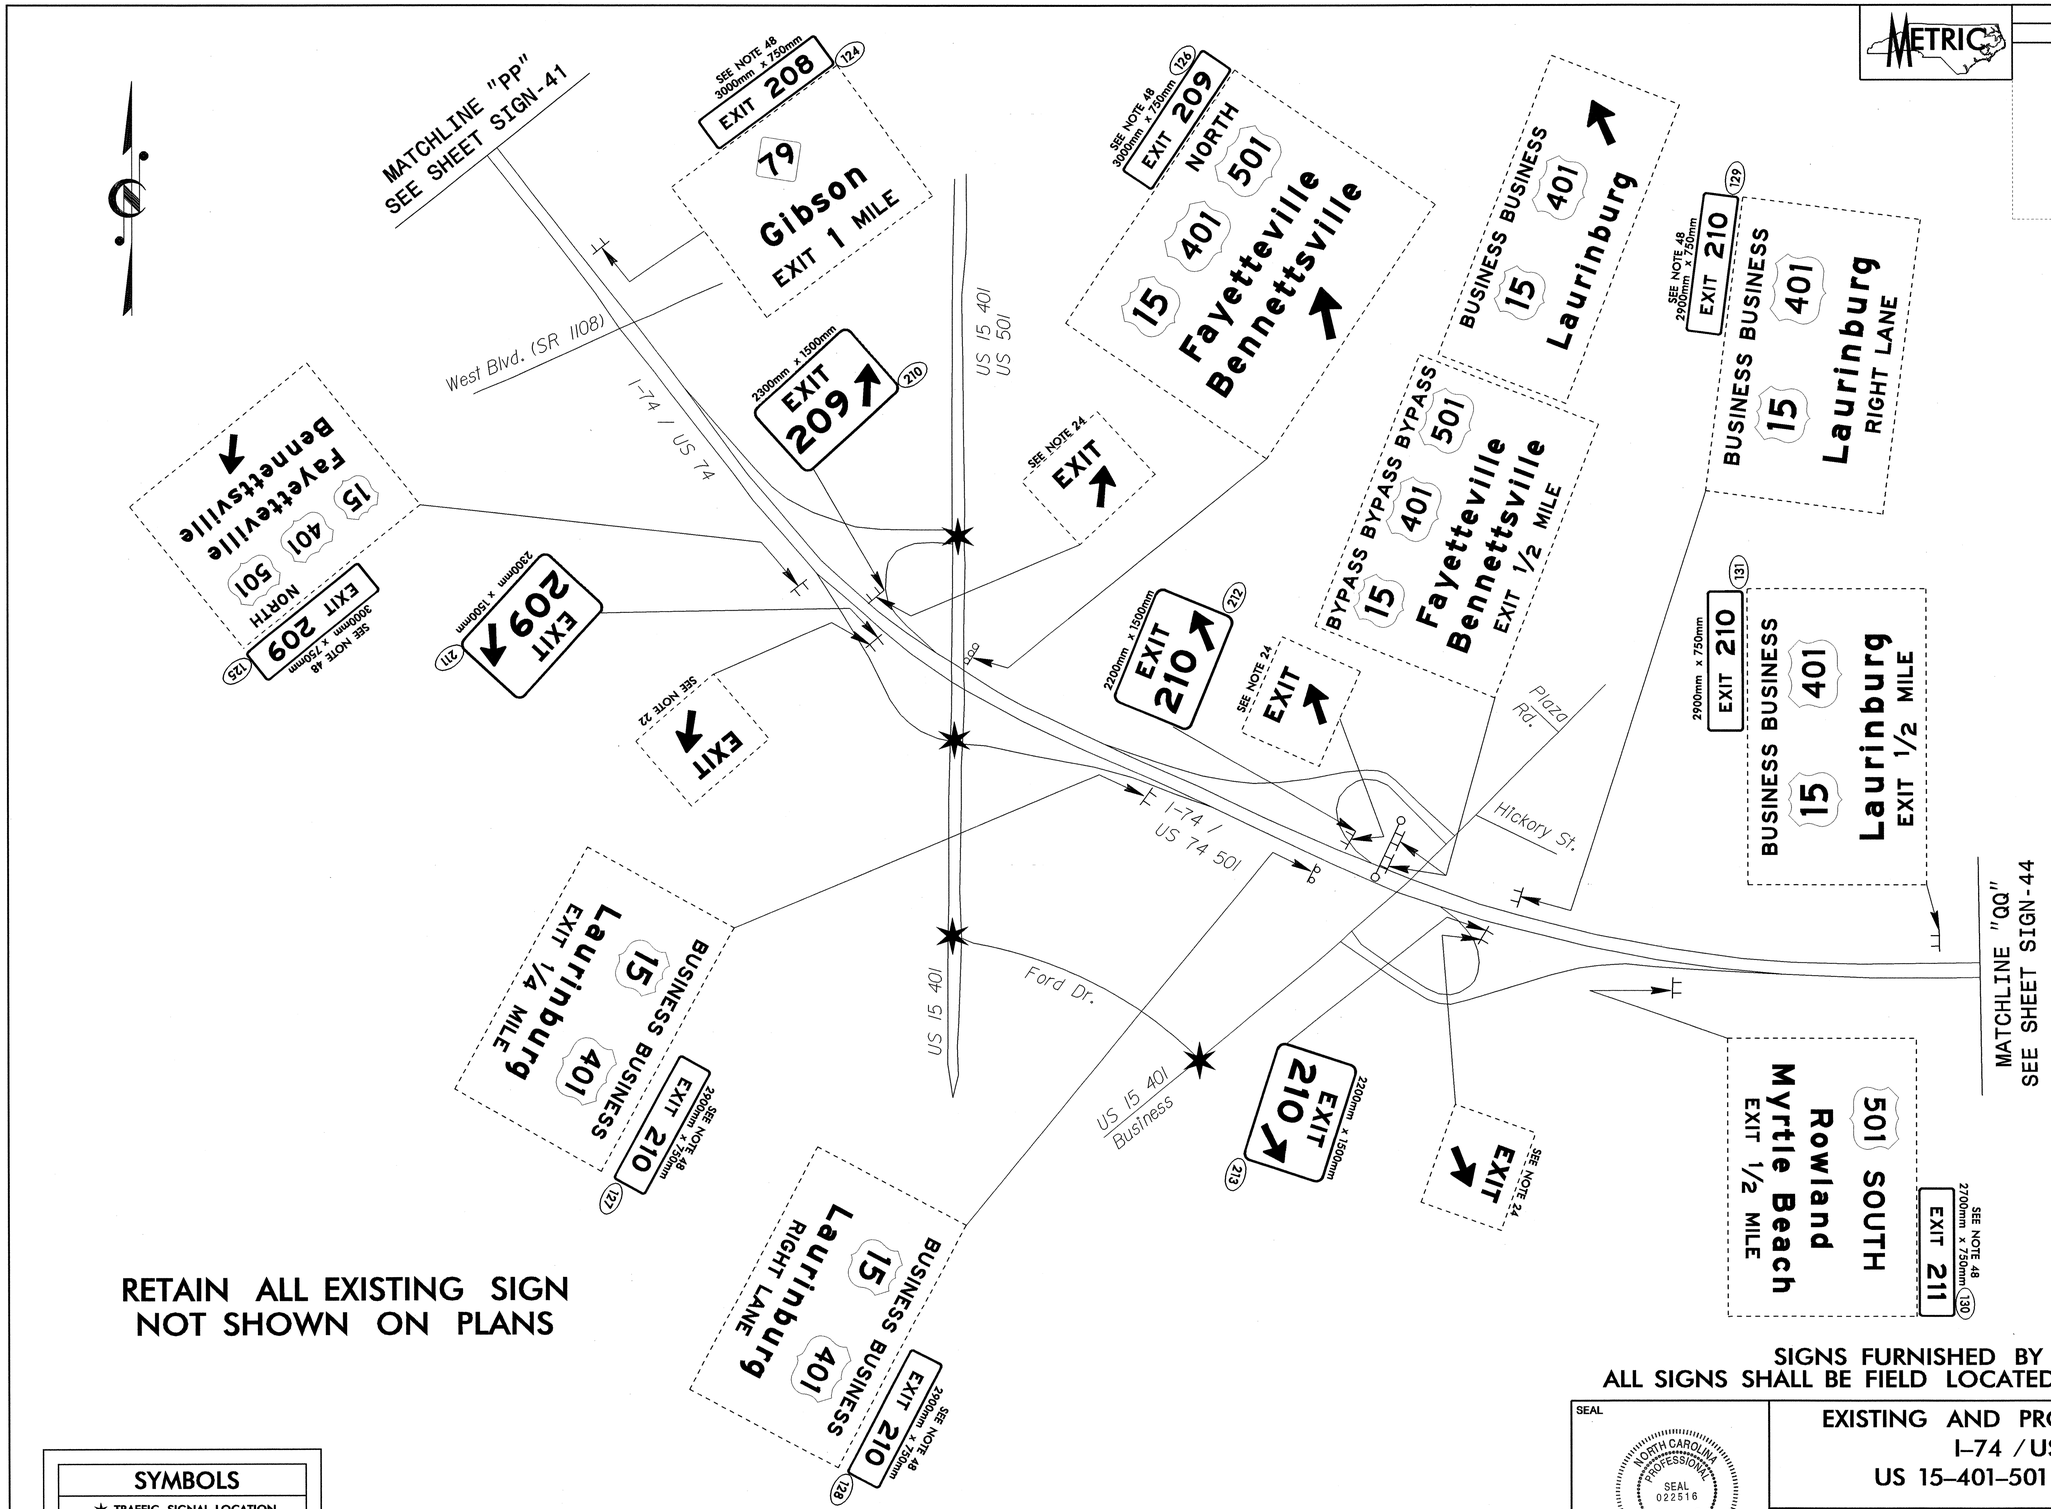

RETAIN ALL EXISTING SIGN
NOT SHOWN ON PLANS

SIGNS FURNISHED BY STATE
ALL SIGNS SHALL BE FIELD LOCATED BY THE ENGINEER

SYMBOLS

✶ TRAFFIC SIGNAL LOCATION.

NOTE: REMOVE AND DISPOSE OF ALL EXISTING SIGNS UNLESS OTHERWISE NOTED

PBSJ
1616 EAST MILLBROOK ROAD, SUITE 310
RALEIGH, NORTH CAROLINA 27609
PHONE: (919) 876-6888

SEAL

NORTH CAROLINA PROFESSIONAL SEAL 022516 ENGINEER LISA M. MOON

Lisa M. Moon 9-27-04

EXISTING AND PROPOSED SIGNS
I-74 / US 74
US 15-401-501 (BUSINESS)

SCALE	1:4000	N. C. DEPARTMENT OF TRANSPORTATION	REVISIONS
DATE	SEPTEMBER 2004	DIVISION OF HIGHWAYS	
SIGNING TECHNICIAN	JAW/EMH/MRC	TRAFFIC ENGINEERING BRANCH	
SIGNING DESIGN ENG	LM MOON		
SIGNING PROJECT ENG	JT BROOKS		

24-SEP-2004 16:01
G:\TEG\Curr\R-0513 Lauring MP\Signing\sheet03.dgn
18566